LIFE SPECIALTY COATINGS
AL FLEX WATERPROOFING SYSTEM

GENERAL NOTE:

1. APPLY LIFE SPECIALTY COATINGS APPROVED JOINT SEALANT LIBERALLY TO ADHERE DRAIN TO PLYWOOD SURFACE.

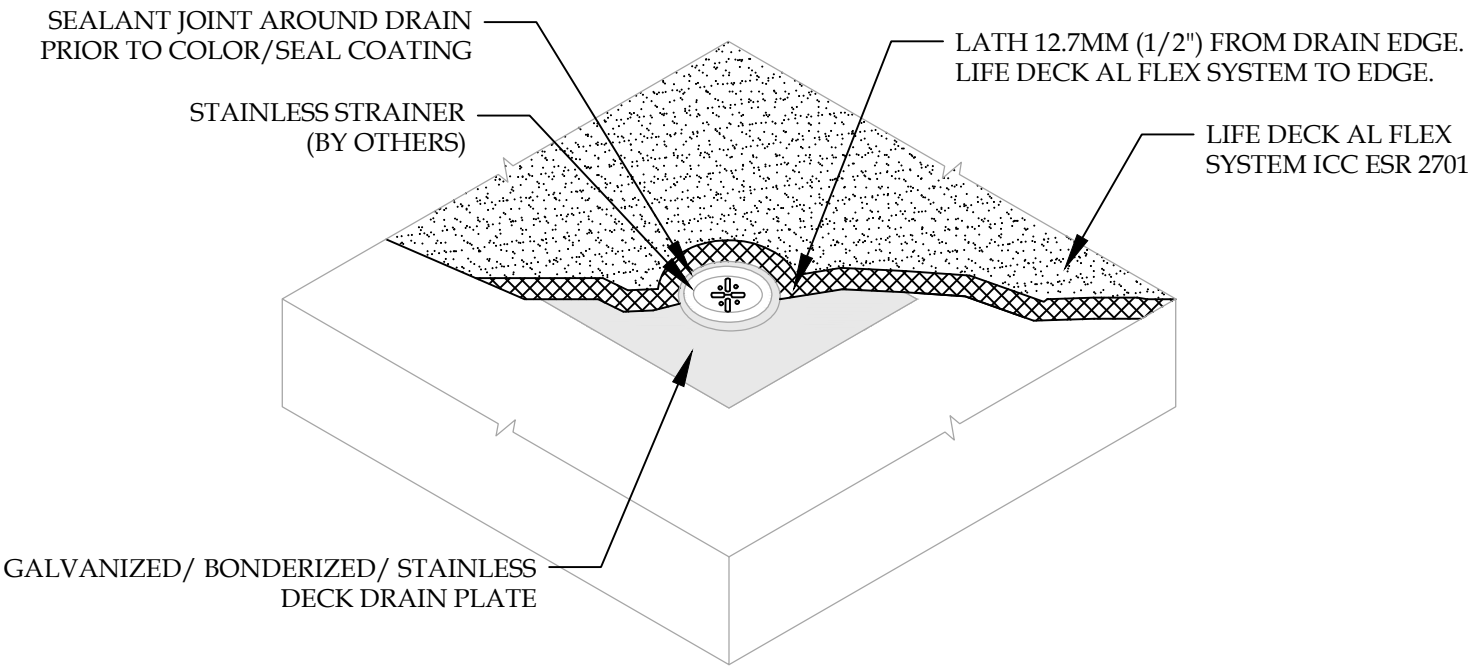

DECK DRAIN ISOMETRIC VIEW

TYPICAL DECK DRAIN PLATE MEASUREMENTS

2"H X 9"W X 9"L
3"H X 10"W X 10"L
3"H X 11"W X 11"L

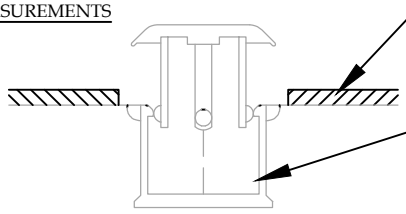

DECK DRAIN FRONT VIEW

1	PLYWOOD DECK DRAIN

LIFE SPECIALTY COATINGS

12927 SUNSHINE AVENUE
SANTA FE SPRINGS, CA 90670

PHONE: (562) 944-6391
EMAIL: support@lifecoatings.com
www.lifecoatings.com

LIFE SPECIALTY COATINGS Est. 1963

Job#:	
Date:	04/19/2024
Drawn:	A.D
Scale:	N.T.S