LIFE SPECIALTY COATINGS
AL FLEX WATERPROOFING SYSTEM

GENERAL NOTE:

1. APPLY LIFE SPECIALTY COATINGS RECOMMENDED JOINT AFTER COMPLETION OF LIFE DECK AL COLOR/SEAL COAT.

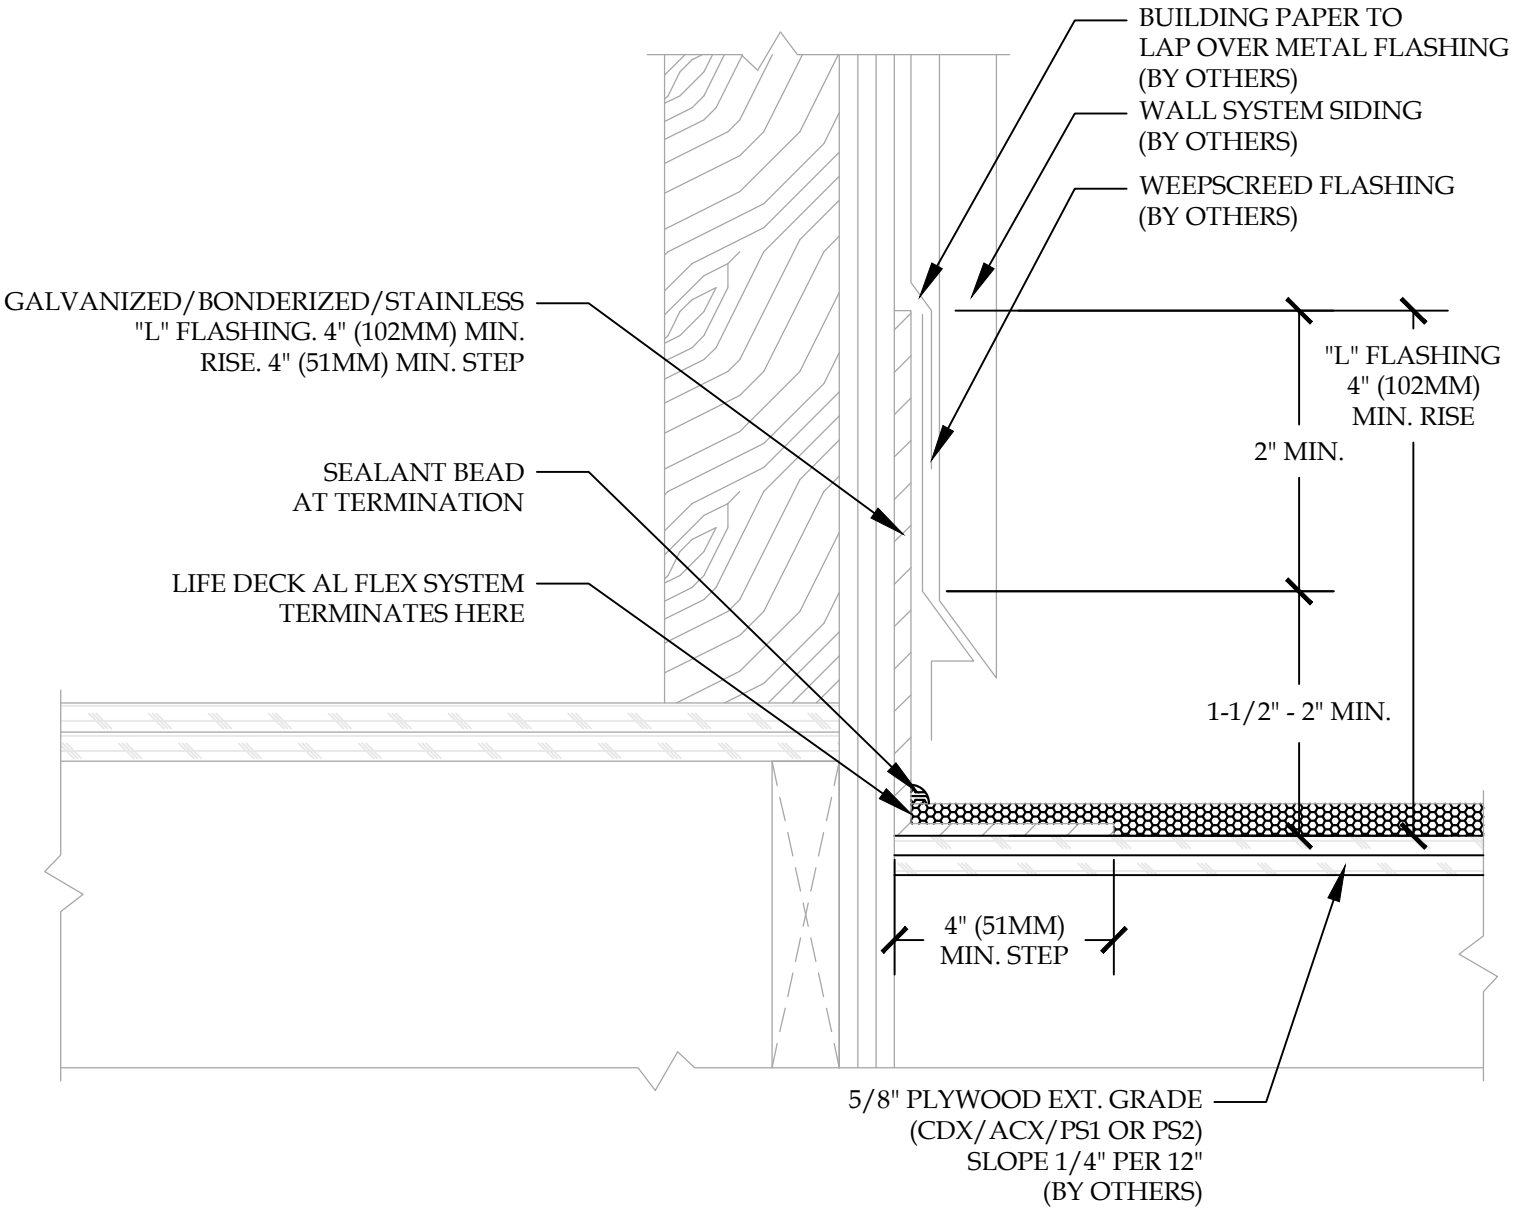

3	DECK TO WALL FLASHING FOR WALL SYSTEMS AND SIDING

LIFE SPECIALTY COATINGS

LIFE SPECIALTY COATINGS Est. 1963

12927 SUNSHINE AVENUE
SANTA FE SPRINGS, CA 90670

PHONE: (562) 944-6391
EMAIL: support@lifecoatings.com
www.lifecoatings.com

Job#:	
Date:	04/20/2024
Drawn:	A.D
Scale:	N.T.S