LIFE SPECIALTY COATINGS
AL FLEX WATERPROOFING SYSTEM

GENERAL NOTE:

1. ANCHOR POST INTO JOIST/STRUCTURAL ELEMENT.
2. SEAL USE REPRESENTS A MAINTENANCE AND REPAIR ITEM, WHICH MUST BE MAINTAINED BY OWNER.
3. IF POST IS HOLLOW METAL TYPE, PROVIDE BREATHING PORTS NEAR TOP OF POST.

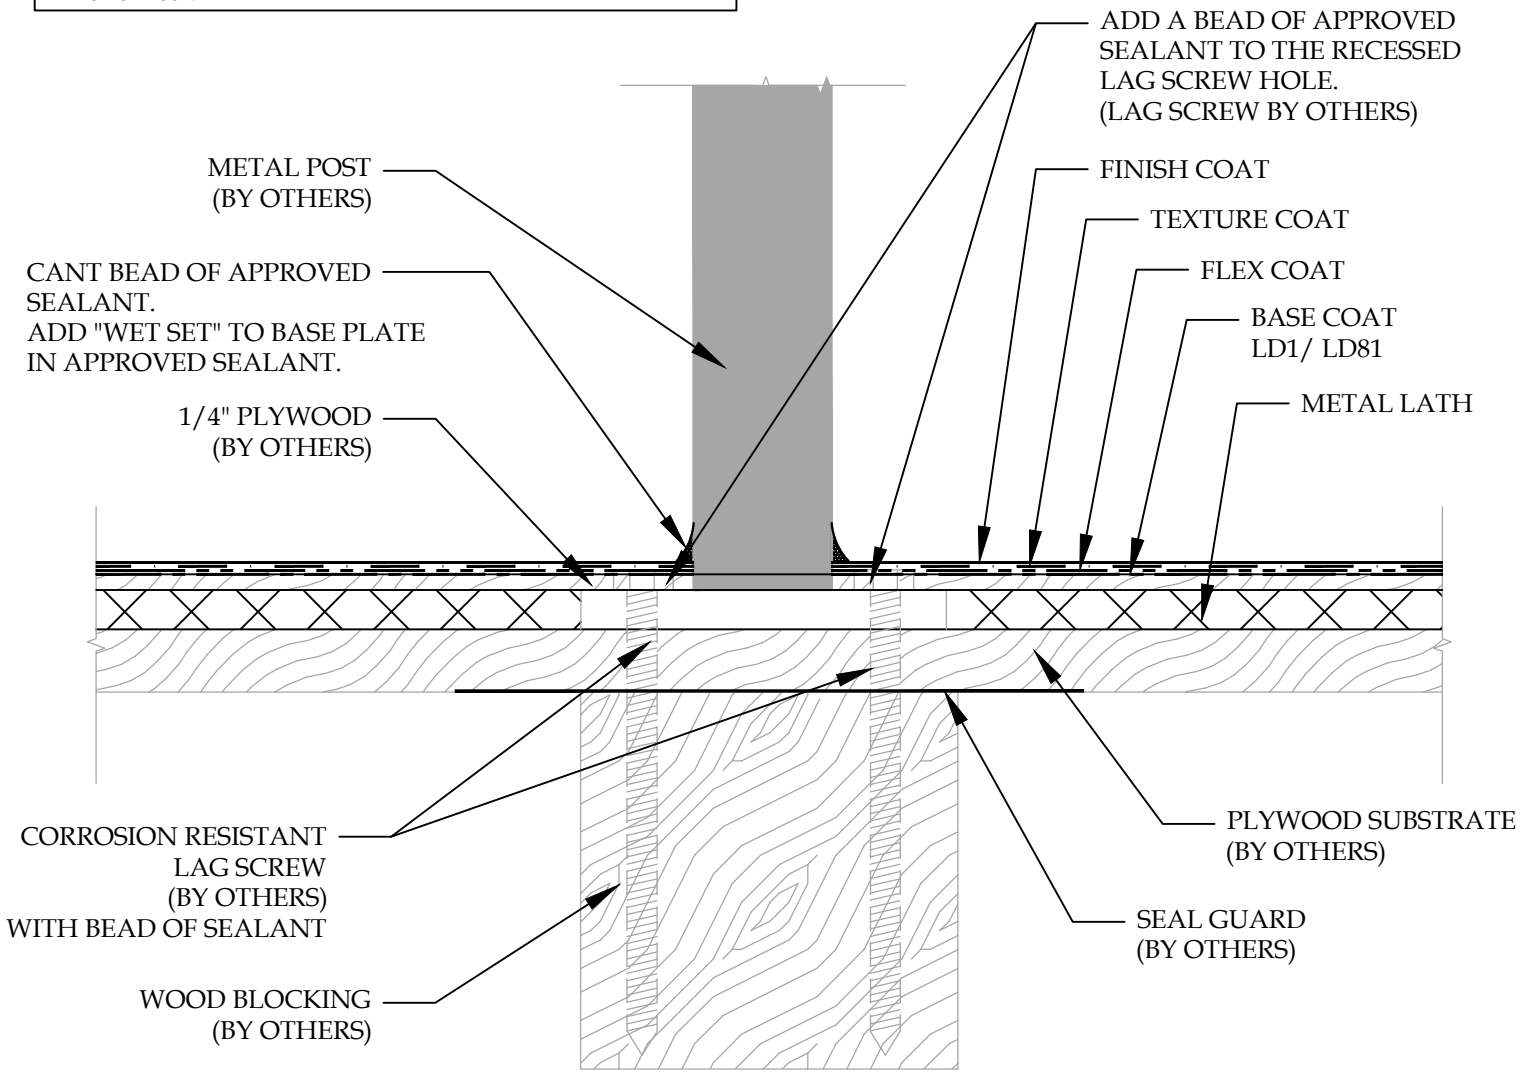

DETAIL NOTE:

**MINIMUM 3/4" EXTERIOR GRADE SHEATHING
FULLY BLOCKED, GLUED AND SCREWED, NO DEFLECTION.

6A POST RAIL MOUNTED METAL BASE

LIFE SPECIALTY COATINGS

LIFE SPECIALTY COATINGS Est. 1963

12927 SUNSHINE AVENUE
SANTA FE SPRINGS, CA 90670

PHONE: (562) 944-6391
EMAIL: support@lifecoatings.com
www.lifecoatings.com

Job#:	
Date:	04/05/2024
Drawn:	A.D
Scale:	N.T.S