LIFE SPECIALTY COATINGS
AL FLEX WATERPROOFING SYSTEM

GENERAL NOTE:

1. 26 GAUGE GALVANIZED/BONDERIZED/STAINLESS FLASHING 4" MIN (102mm) STEP. 2" MIN (51mm) FACING WITH DRIP EDGE.

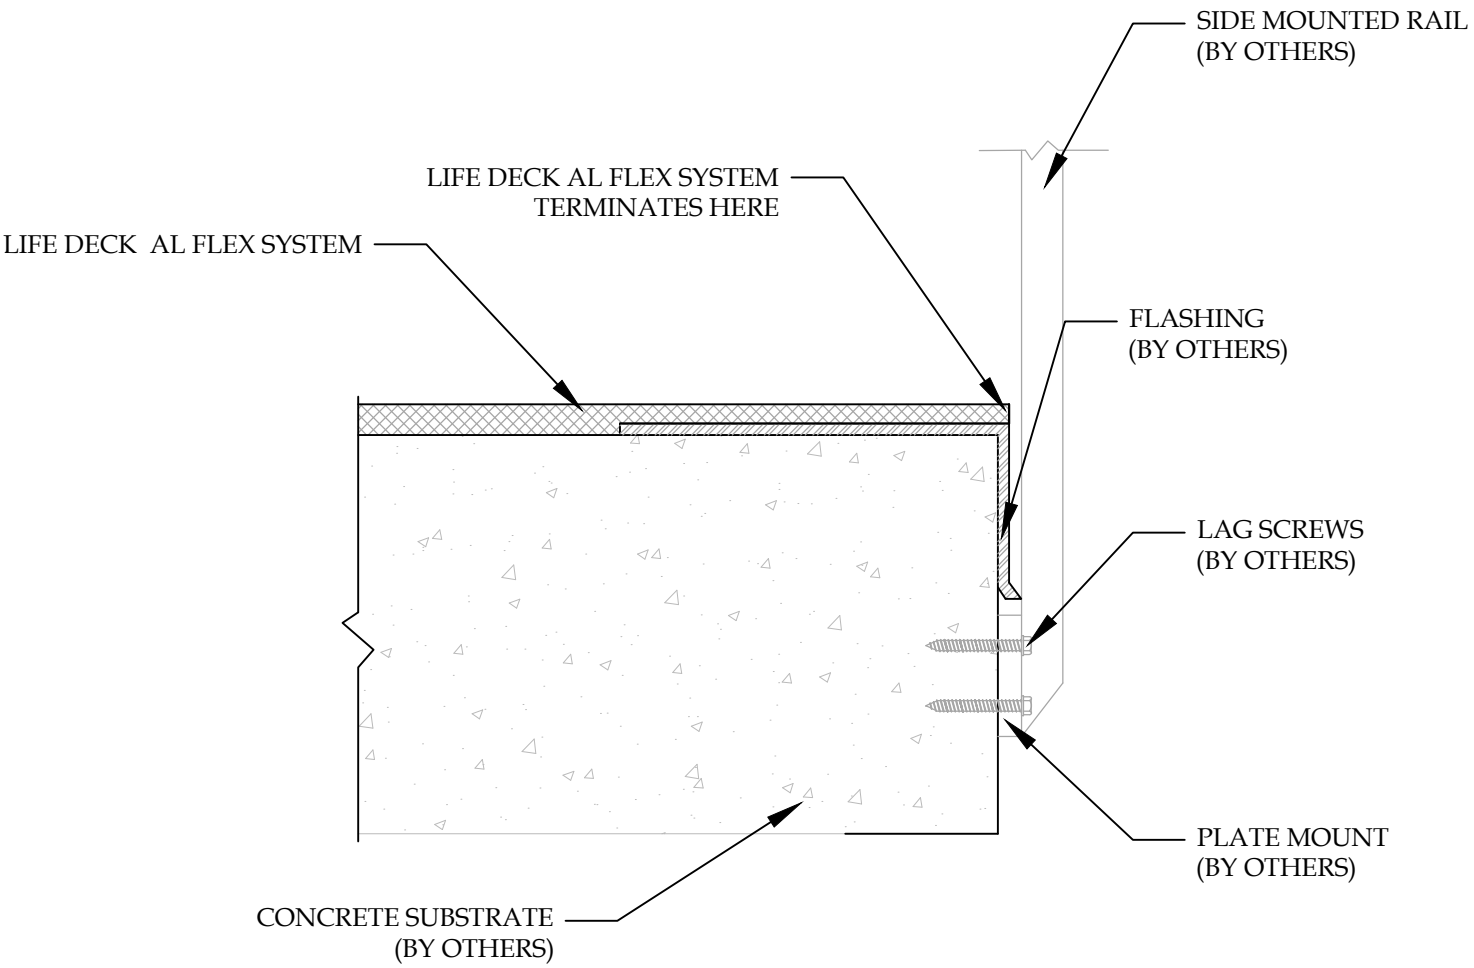

DETAIL NOTE:

**MINIMUM 3/4" EXTERIOR GRADE SHEATHING
FULLY BLOCKED, GLUED AND SCREWED, NO DEFLECTION.

6B

POST RAIL SIDE MOUNT

LIFE SPECIALTY COATINGS

12927 SUNSHINE AVENUE
SANTA FE SPRINGS, CA 90670

PHONE: (562) 944-6391
EMAIL: support@lifecoatings.com
www.lifecoatings.com

LIFE SPECIALTY COATINGS
Est. 1963

Job#:	
Date:	04/20/2024
Drawn:	A.D
Scale:	N.T.S